


40'-0"

57'-6"

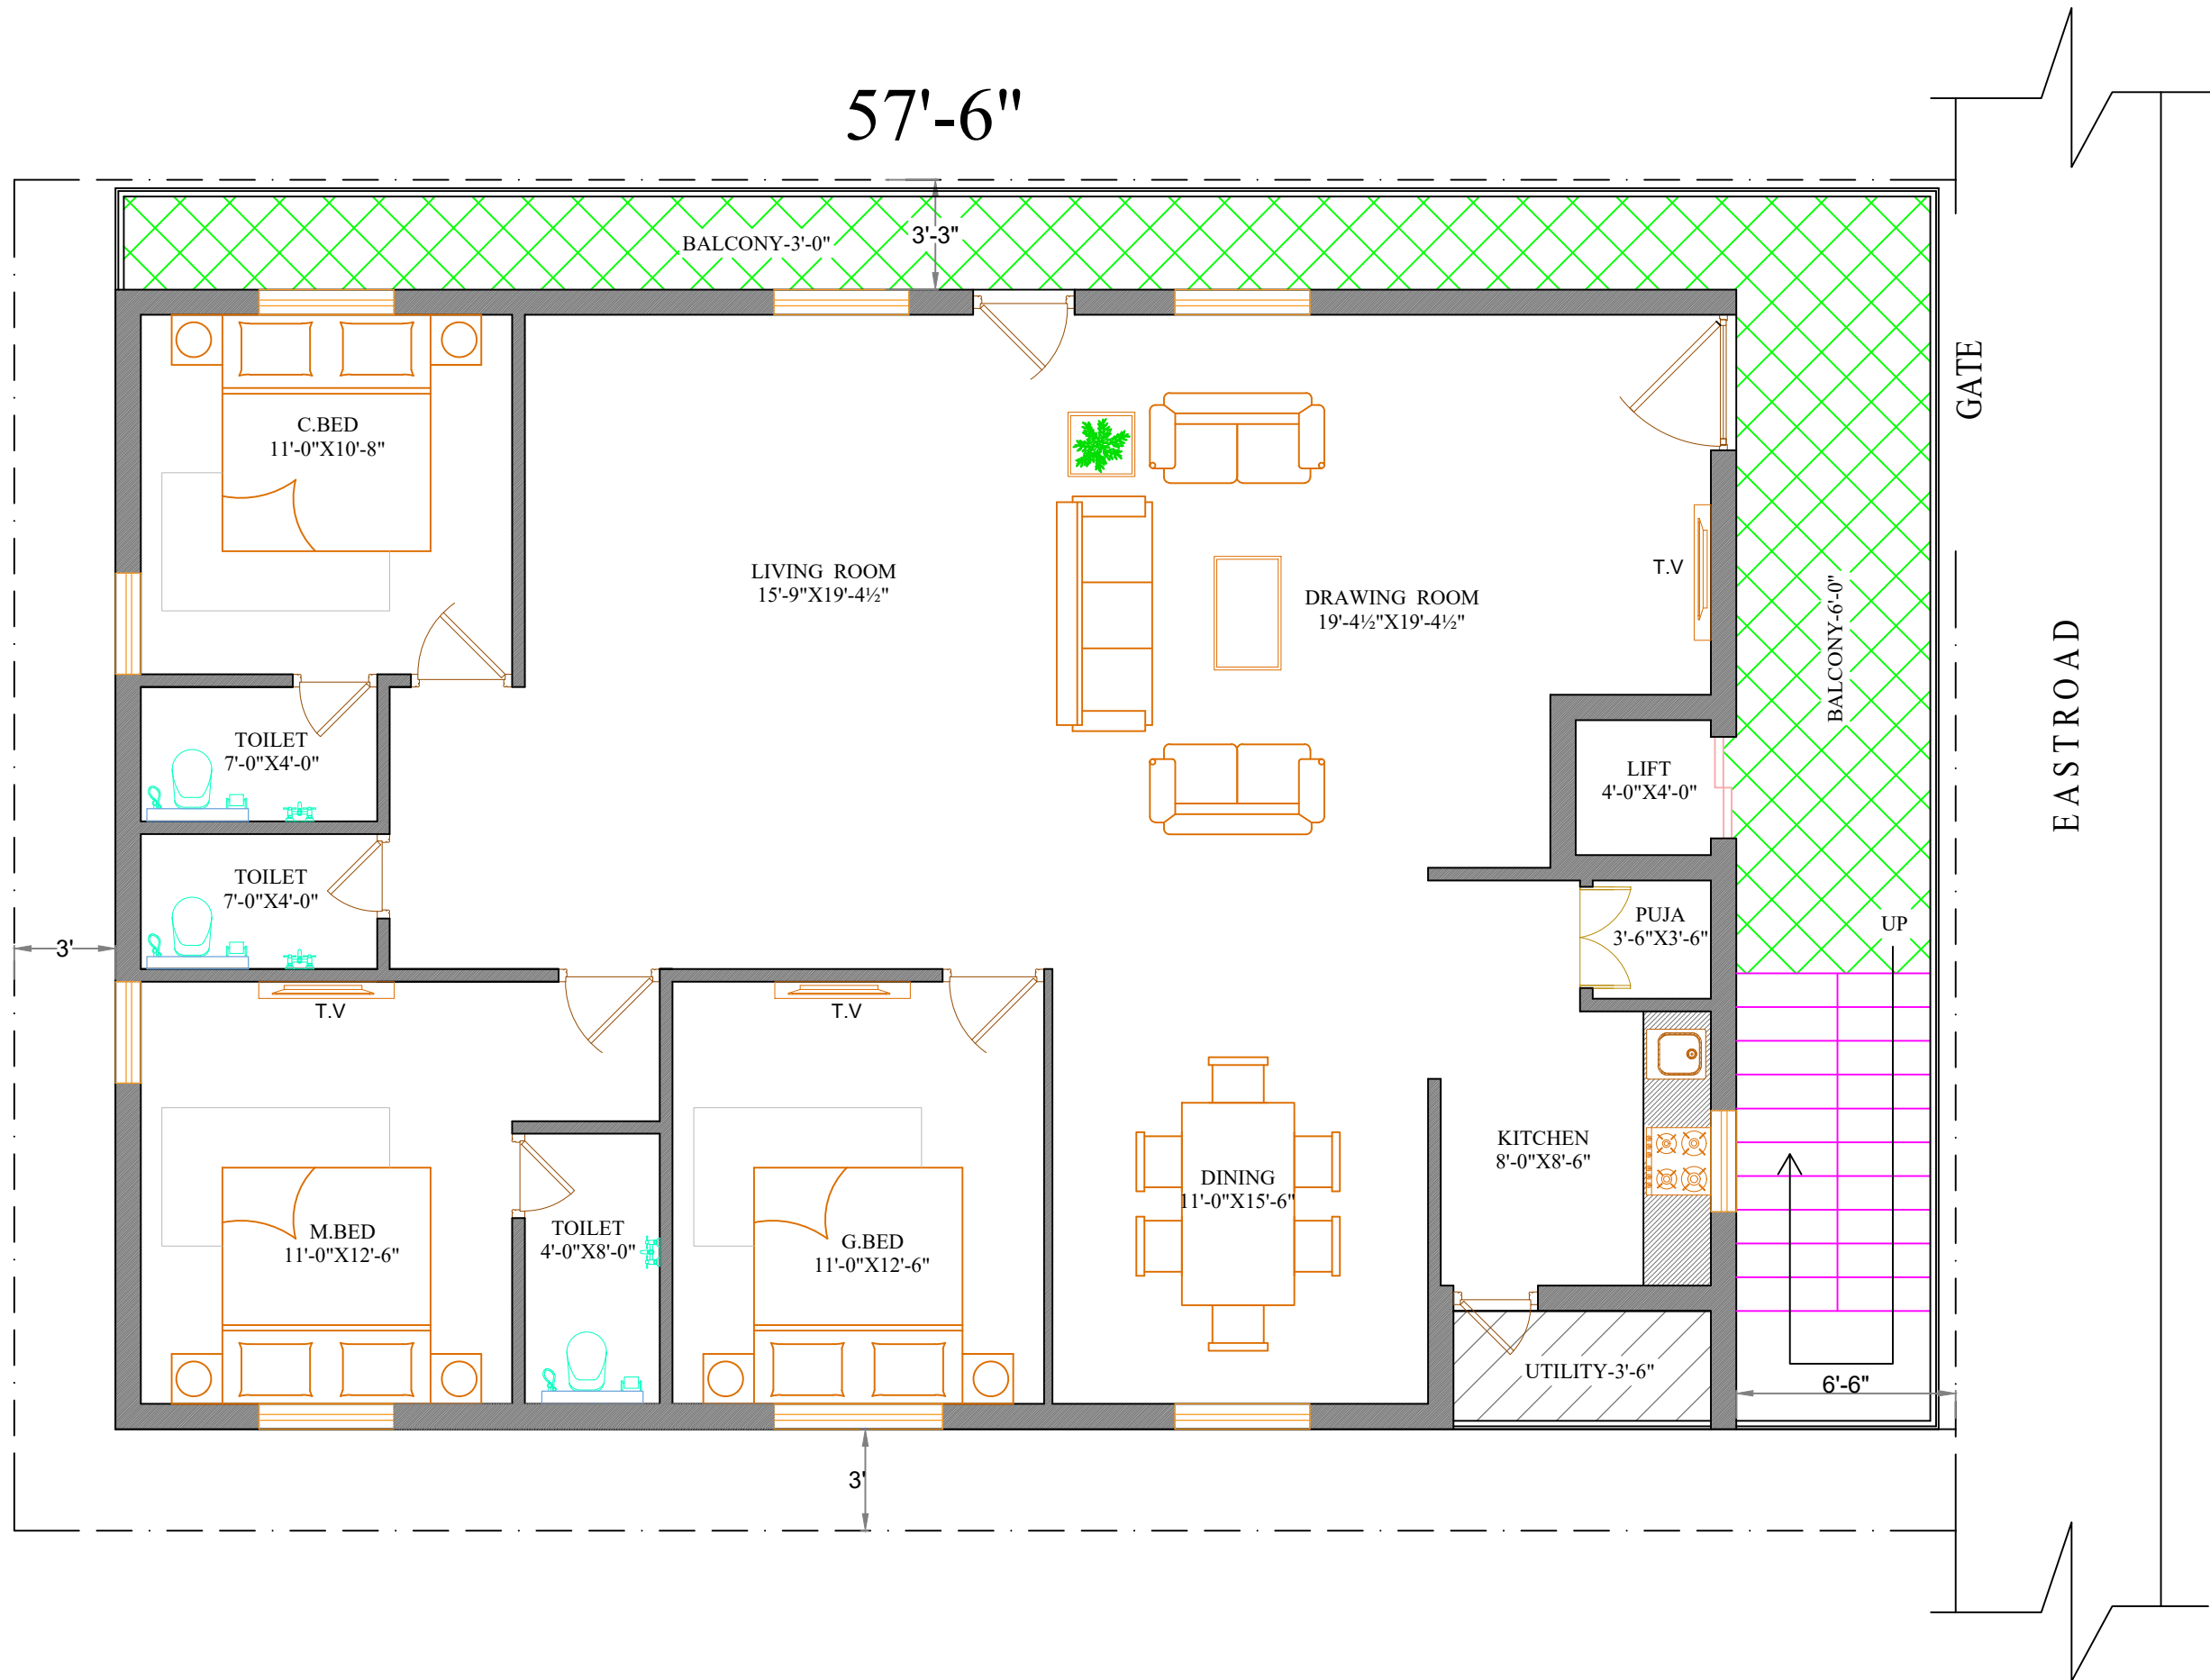

- 1.This drawing is the property of Vaastu.R. Associates and will not be used for any purpose other than specified without their prior written permission.
- 2.Do not scale the drawing. follow written dimensions only.
- 3.any discrepancy in the drawing to be brought to the notice of the consultant immediately.


AREA STATEMENT:

PLOT AREA = 256 Sq yd

FIRST FLOOR SLAB = 1985 Sft
SECOND FLOOR SLAB = 1985 Sft
THIRD FLOOR SLAB = 1985 Sft
FOURTH FLOOR SLAB = 1985 Sft
TOTAL SLAB = 7940 Sft

Rev#	Date	Description
------	------	-------------

North:

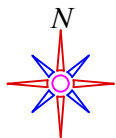

VAASTU .R. ASSOCIATES
"VAASTU" Concept Planners,Architects, Interior Designers,
Structural Engineers,Project Consultant,Loan Estimates
Building Constructions & Municipal Approvals.
TEL: 8519899408 ,9966232526
Email: tarun222kumar@gmail.com
#11-8/2 ,Dilsuk Nagar,Hyderabad-500060.

Project :-
RESIDENTIAL PROJECT
AT D.D COLONY

Title :-
TYPICAL FLOOR PLAN

DESIGN : AVR	DRAWN: TARUN
DATE : 22-07-2024	SCALE: N.T.S
DRW NO : DD/ALT2/02	REV: 0